FIELD VERIFY ALL DIMENSIONS

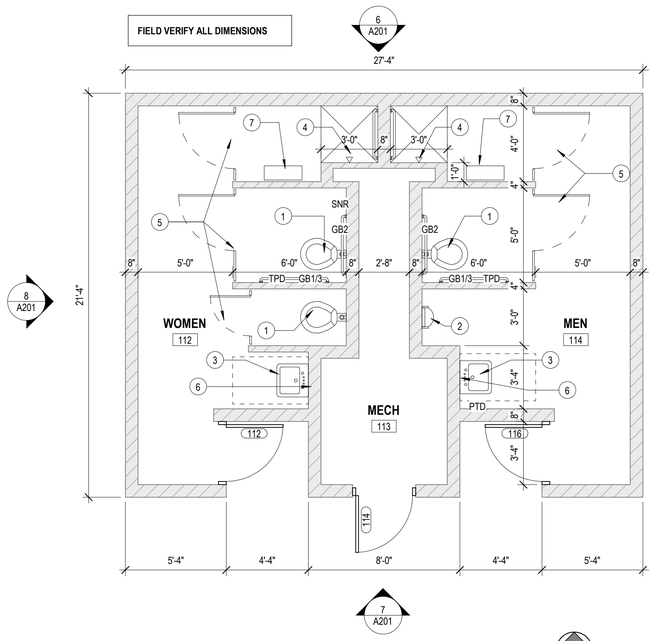

KEYNOTES FLOOR & CLG PLANS/ELEVATIONS (#)

1 ACCESSIBLE WATER CLOSET: AMERICAN STANDARD LUCERNE WALL-HUNG LAVATORY OR OWNER APPROVED EQUAL
2 ACCESSIBLE WALL HUNG URINAL
3 ACCESSIBLE LAVATORY: AMERICAN STANDARD 0955.000 ADA WALL-HUNG LAV OR OWNER APPROVED EQUAL
4 ACCESSIBLE SHOWER FAUCET:
5 PLASTIC (HPDE) TOILET PARTITION
6 MIRRORS:BRADLEY 781 SERIES 24"X36" STAINLESS STEEL CHANNEL FRAME W/TEMPERED GLASS OR APPROVED EQUAL
7 WALL MOUNTED SHOWER SEAT: BOBRICK MODEL B-517 SERIES
8 PAINT GYP BOARD CLG.

RESTROOM ACCESSORY LEGEND

SD	SOAP DISPENSER
GB1	42" GRAB BAR
GB2	36" GRAB BAR
GB3	18" GRAB BAR
MIR	18"X36" MIRROR
PTD	PAPER TOWEL DISPENSER
SNR	SANITARY NAPKIN RECEPTACLE
TPD	TOILET PAPER DISPENSER
CH	COAT HOOK

5
A201

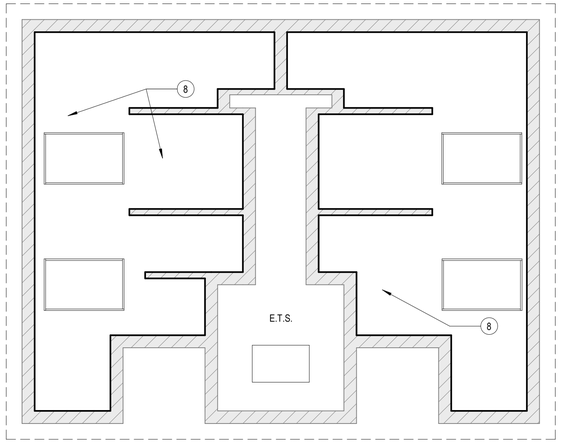

REFLECTED CEILING LEGEND

- GYPSUM BOARD
- 2' x 2' SUSPENDED ACOUSTICAL PANELS
- CONCRETE
- E.T.S EXPOSED TO STRUCTURE
- CEILING FAN, RE: ELECTRICAL
- SKYLIGHT

1 A112 WEST RESTROOM FLOOR PLAN
1/4" = 1'-0"

NORTH

3 A112 REFLECTED CEILING PLAN - LEVEL 1
1/4" = 1'-0"

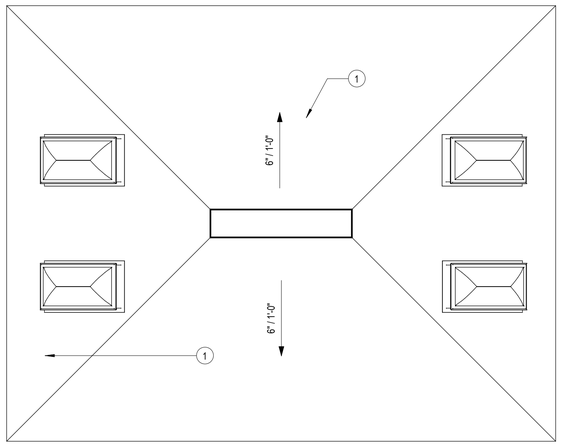

2 A112 WEST RESTROOM ROOF PLAN
1/4" = 1'-0"

NORTH

THIS BAR IS INTENDED TO BE 1" PRINTED AT FULL SCALE

SEH

Project Owner

City of Muskegon
HARTSHORN MARINA
HARBORMASTER BLDG & WEST RESTROOM
W. Western Avenue, Muskegon, MI 49441

This drawing is an instrument of service and shall remain the property of Short Elliott Hendrickson, Inc. (SEH). This drawing, concepts and ideas contained herein shall not be used, reproduced, revised, or retained without the express written approval of SEH.

Submission or distribution of this drawing to meet official or regulatory requirements or for purposes in connection with the project is not to be construed as publication in derogation of any of the rights of SEH.

COPYRIGHT © 2024
Short Elliott Hendrickson, Inc.
All Rights Reserved

SEH Project	182439
Checked By	AJR
Drawn By	MA

Project Status	**Issue Date**
BID SET	8/27/2025

REVISION SCHEDULE

REV. #	DESCRIPTION	DATE

FLOOR PLAN, ROOF PLAN RESTROOM

A112